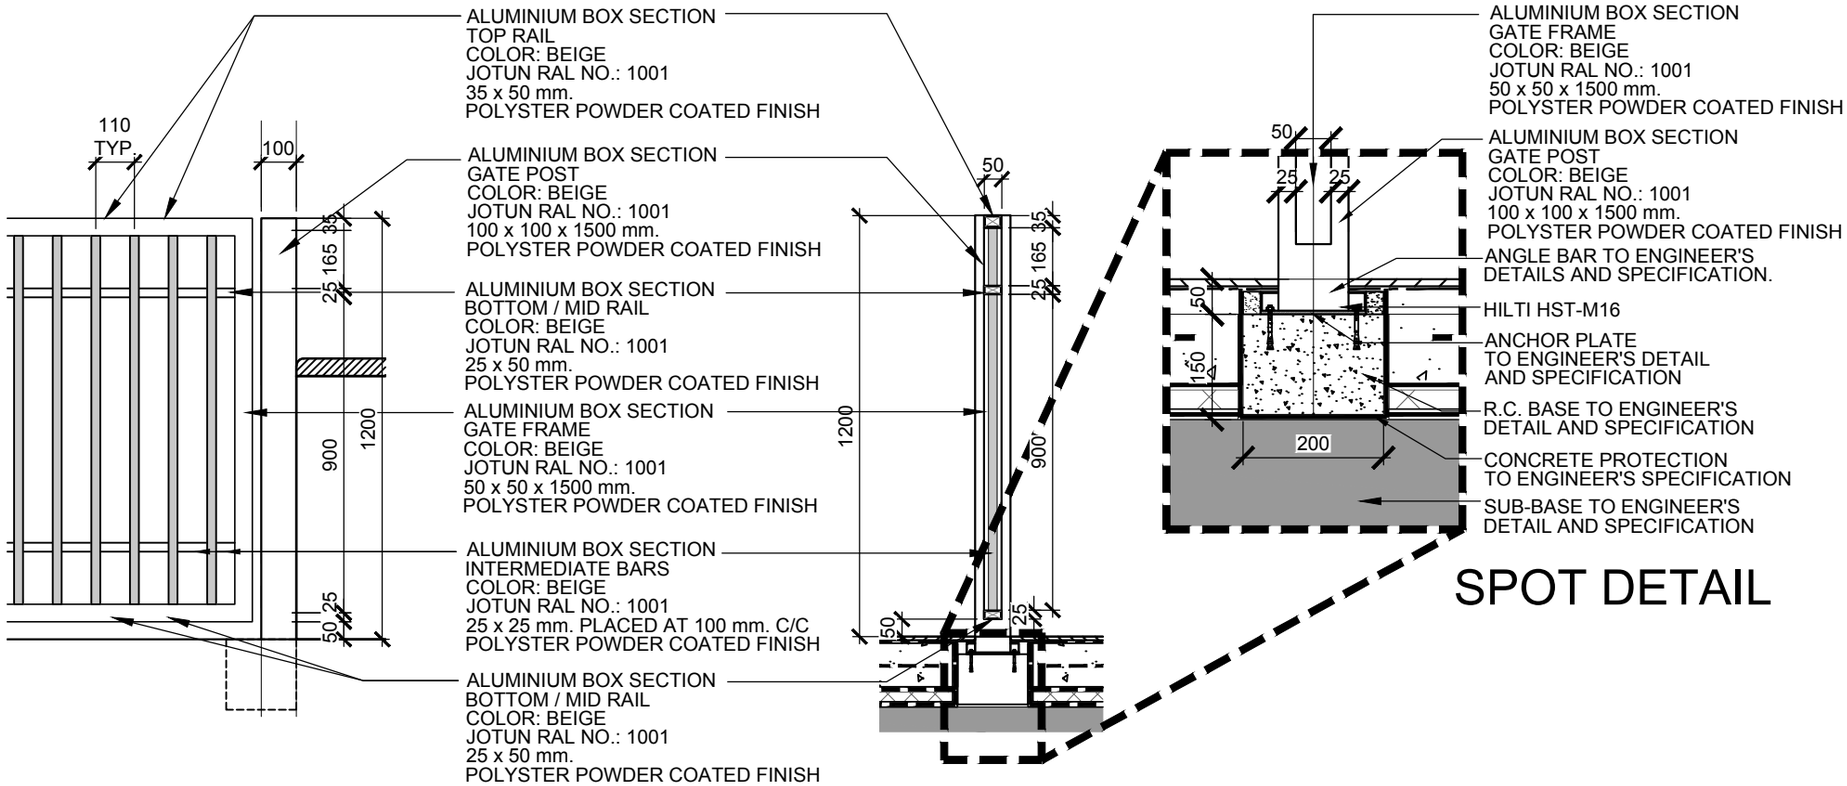

GATE - SECTION